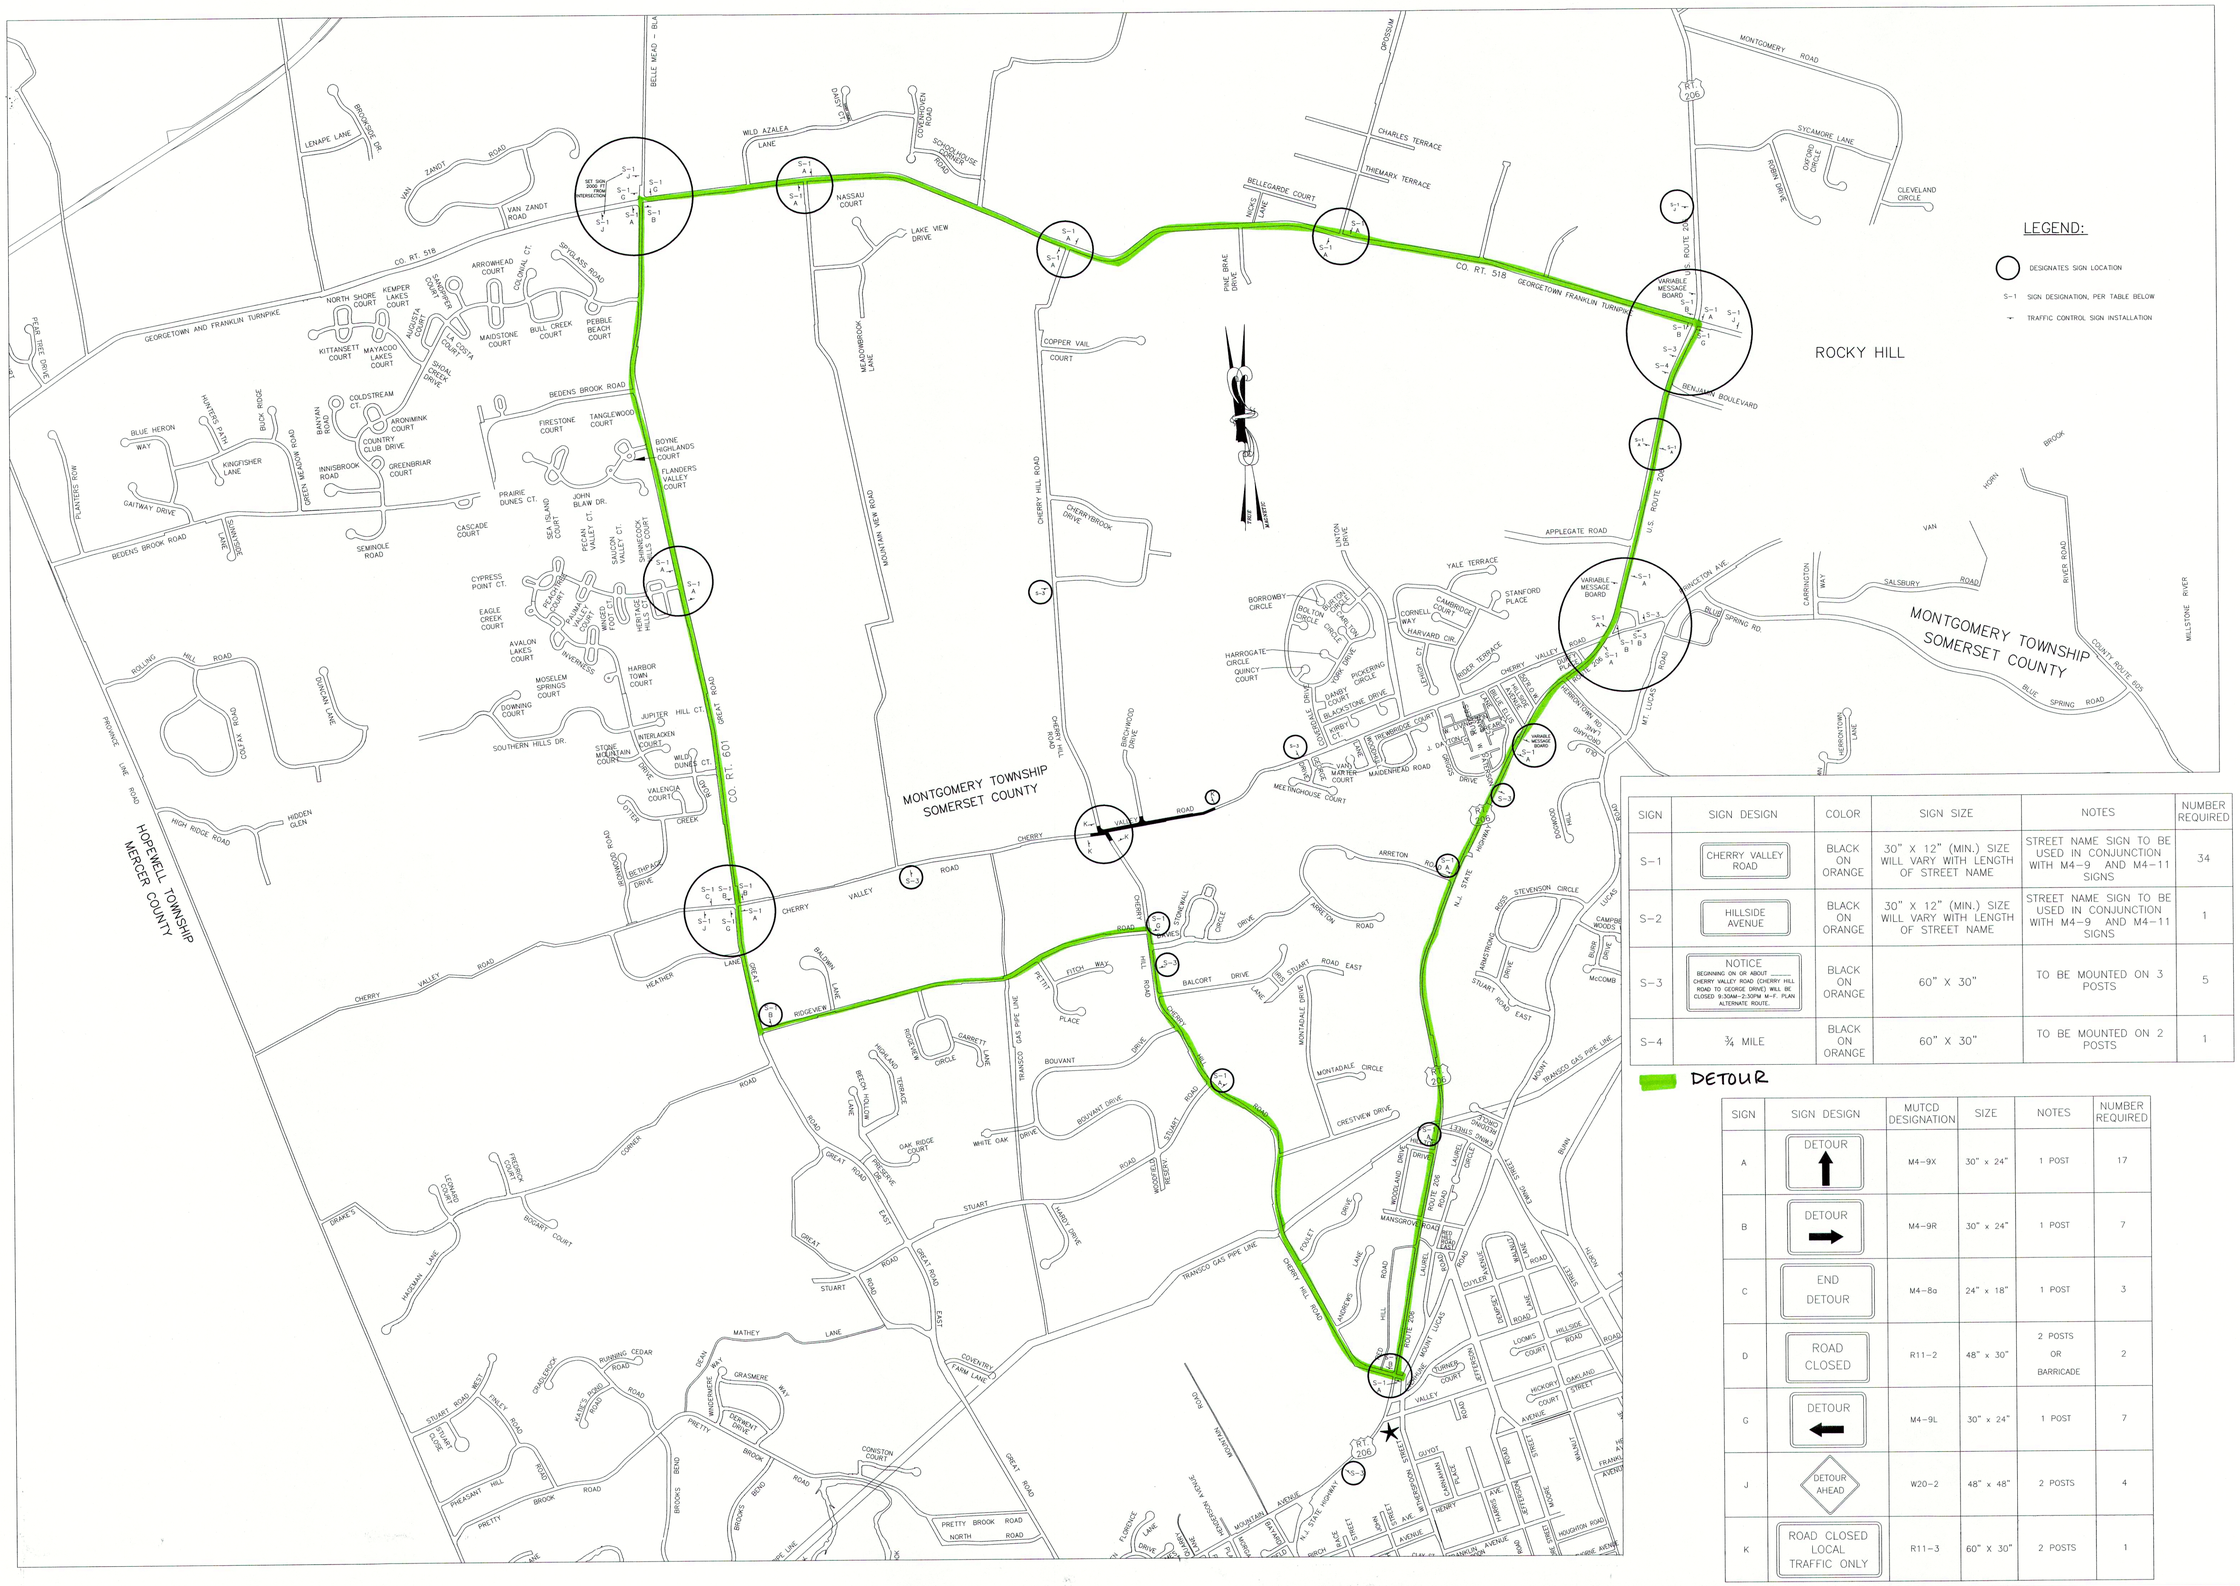

SIGN	SIGN DESIGN	COLOR	SIGN SIZE	NOTES	NUMBER REQUIRED
S-1	CHERRY VALLEY ROAD	BLACK ON ORANGE	30" X 12" (MIN.) SIZE WILL VARY WITH LENGTH OF STREET NAME	STREET NAME SIGN TO BE USED IN CONJUNCTION WITH M4-9 AND M4-11 SIGNS	34
S-2	HILLSIDE AVENUE	BLACK ON ORANGE	30" X 12" (MIN.) SIZE WILL VARY WITH LENGTH OF STREET NAME	STREET NAME SIGN TO BE USED IN CONJUNCTION WITH M4-9 AND M4-11 SIGNS	1
S-3	NOTICE BEGINNING ON OR ABOUT _____ CHERRY VALLEY ROAD (CHERRY HILL ROAD TO GEORGE DRIVE) WILL BE CLOSED 9:30AM-2:30PM M-F. PLAN ALTERNATE ROUTE.	BLACK ON ORANGE	60" X 30"	TO BE MOUNTED ON 3 POSTS	5
S-4	¾ MILE	BLACK ON ORANGE	60" X 30"	TO BE MOUNTED ON 2 POSTS	1

SIGN	SIGN DESIGN	MUTCD DESIGNATION	SIZE	NOTES	NUMBER REQUIRED
A	DETOUR ↑	M4-9X	30" x 24"	1 POST	17
B	DETOUR →	M4-9R	30" x 24"	1 POST	7
C	END DETOUR	M4-8a	24" x 18"	1 POST	3
D	ROAD CLOSED	R11-2	48" x 30"	2 POSTS OR BARRICADE	2
G	DETOUR ←	M4-9L	30" x 24"	1 POST	7
J	DETOUR AHEAD	W20-2	48" x 48"	2 POSTS	4
K	ROAD CLOSED LOCAL TRAFFIC ONLY	R11-3	60" X 30"	2 POSTS	1

P M G & D
PRINCETON, NEW JERSEY

REV.	DATE:	DESCRIPTION	BY	CHK

DEANNA L. STOCKTON, P.E.
NEW JERSEY PROFESSIONAL ENGINEER
NEW JERSEY LICENSE NO. 42732

Deanna L. Stockton NJPE # 42732 DATE

CHERRY VALLEY ROAD TREE REMOVAL

TRAFFIC CONTROL PLAN

PRINCETON
DEPARTMENT OF ENGINEERING
WITHERSPOON BUILDING, 400 WITHERSPOON STREET, PRINCETON NJ 08540
TELEPHONE: (609) 921-7077 FACSIMILE: (609) 688-2026

Date: JAN. 2017
Scale: AS SHOWN
Drawn: GSH
Check: DLS
View: PLAN 1
Job#: CVR EAST
Dwg: TRAFFIC