REVISIONS		
DATE	NAME	NO.
10/31/16	GREGORY SANDUSKY	GB36758

Princeton Qualifiers				
Princeton Day School				
BLOCK	LOT	Qualifier	Building Association	Acreage
3501	12	C01	650 GREAT ROAD	36.45 Ac.
		C02	650 GREAT ROAD	7.47 Ac.
		C03	650 GREAT ROAD	4.99 Ac.
		C04	GREAT ROAD	14.82 Ac.
		C05	650 GREAT ROAD	11.05 Ac.

QUALIFIER LEGEND

(01) DENOTES QUALIFIER NUMBER

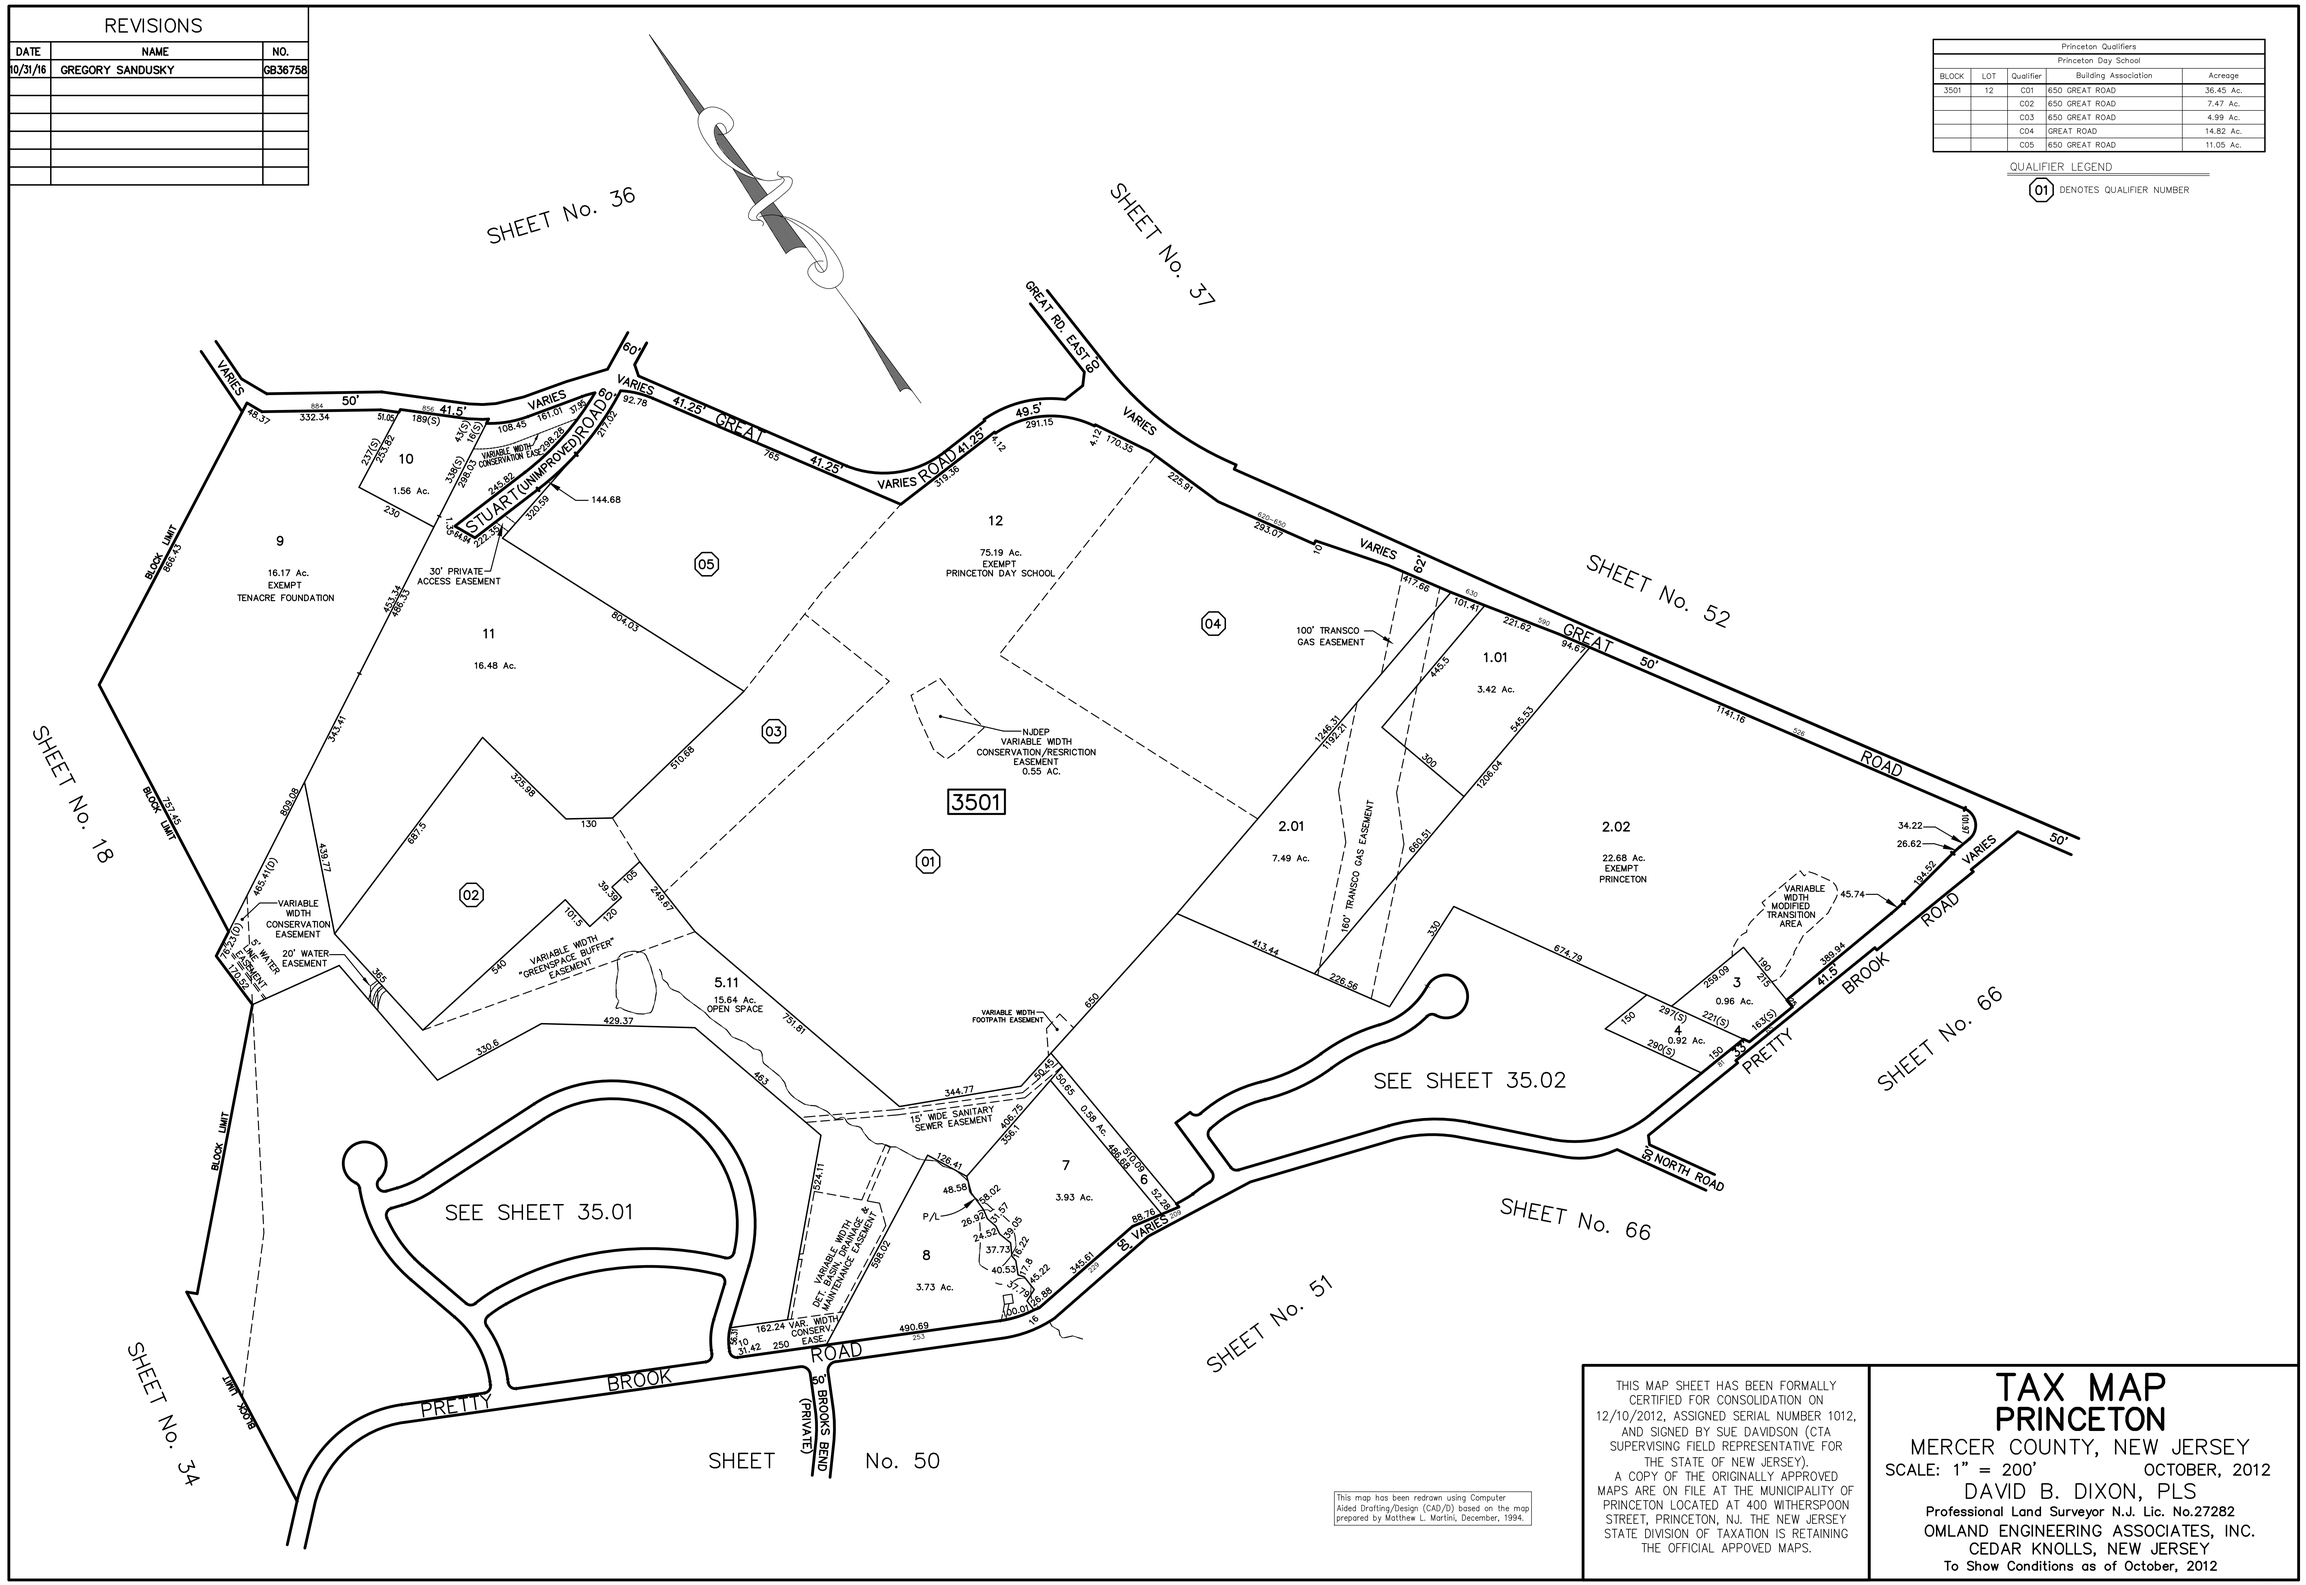

This map has been redrawn using Computer Aided Drafting/Design (CAD/D) based on the map prepared by Matthew L. Martini, December, 1994.

THIS MAP SHEET HAS BEEN FORMALLY CERTIFIED FOR CONSOLIDATION ON 12/10/2012, ASSIGNED SERIAL NUMBER 1012, AND SIGNED BY SUE DAVIDSON (CTA SUPERVISING FIELD REPRESENTATIVE FOR THE STATE OF NEW JERSEY). A COPY OF THE ORIGINALLY APPROVED MAPS ARE ON FILE AT THE MUNICIPALITY OF PRINCETON LOCATED AT 400 WITHERSPOON STREET, PRINCETON, NJ. THE NEW JERSEY STATE DIVISION OF TAXATION IS RETAINING THE OFFICIAL APPOVED MAPS.

TAX MAP
PRINCETON

MERCER COUNTY, NEW JERSEY

SCALE: 1" = 200' OCTOBER, 2012

DAVID B. DIXON, PLS

Professional Land Surveyor N.J. Lic. No.27282

OMLAND ENGINEERING ASSOCIATES, INC.

CEDAR KNOLLS, NEW JERSEY

To Show Conditions as of October, 2012